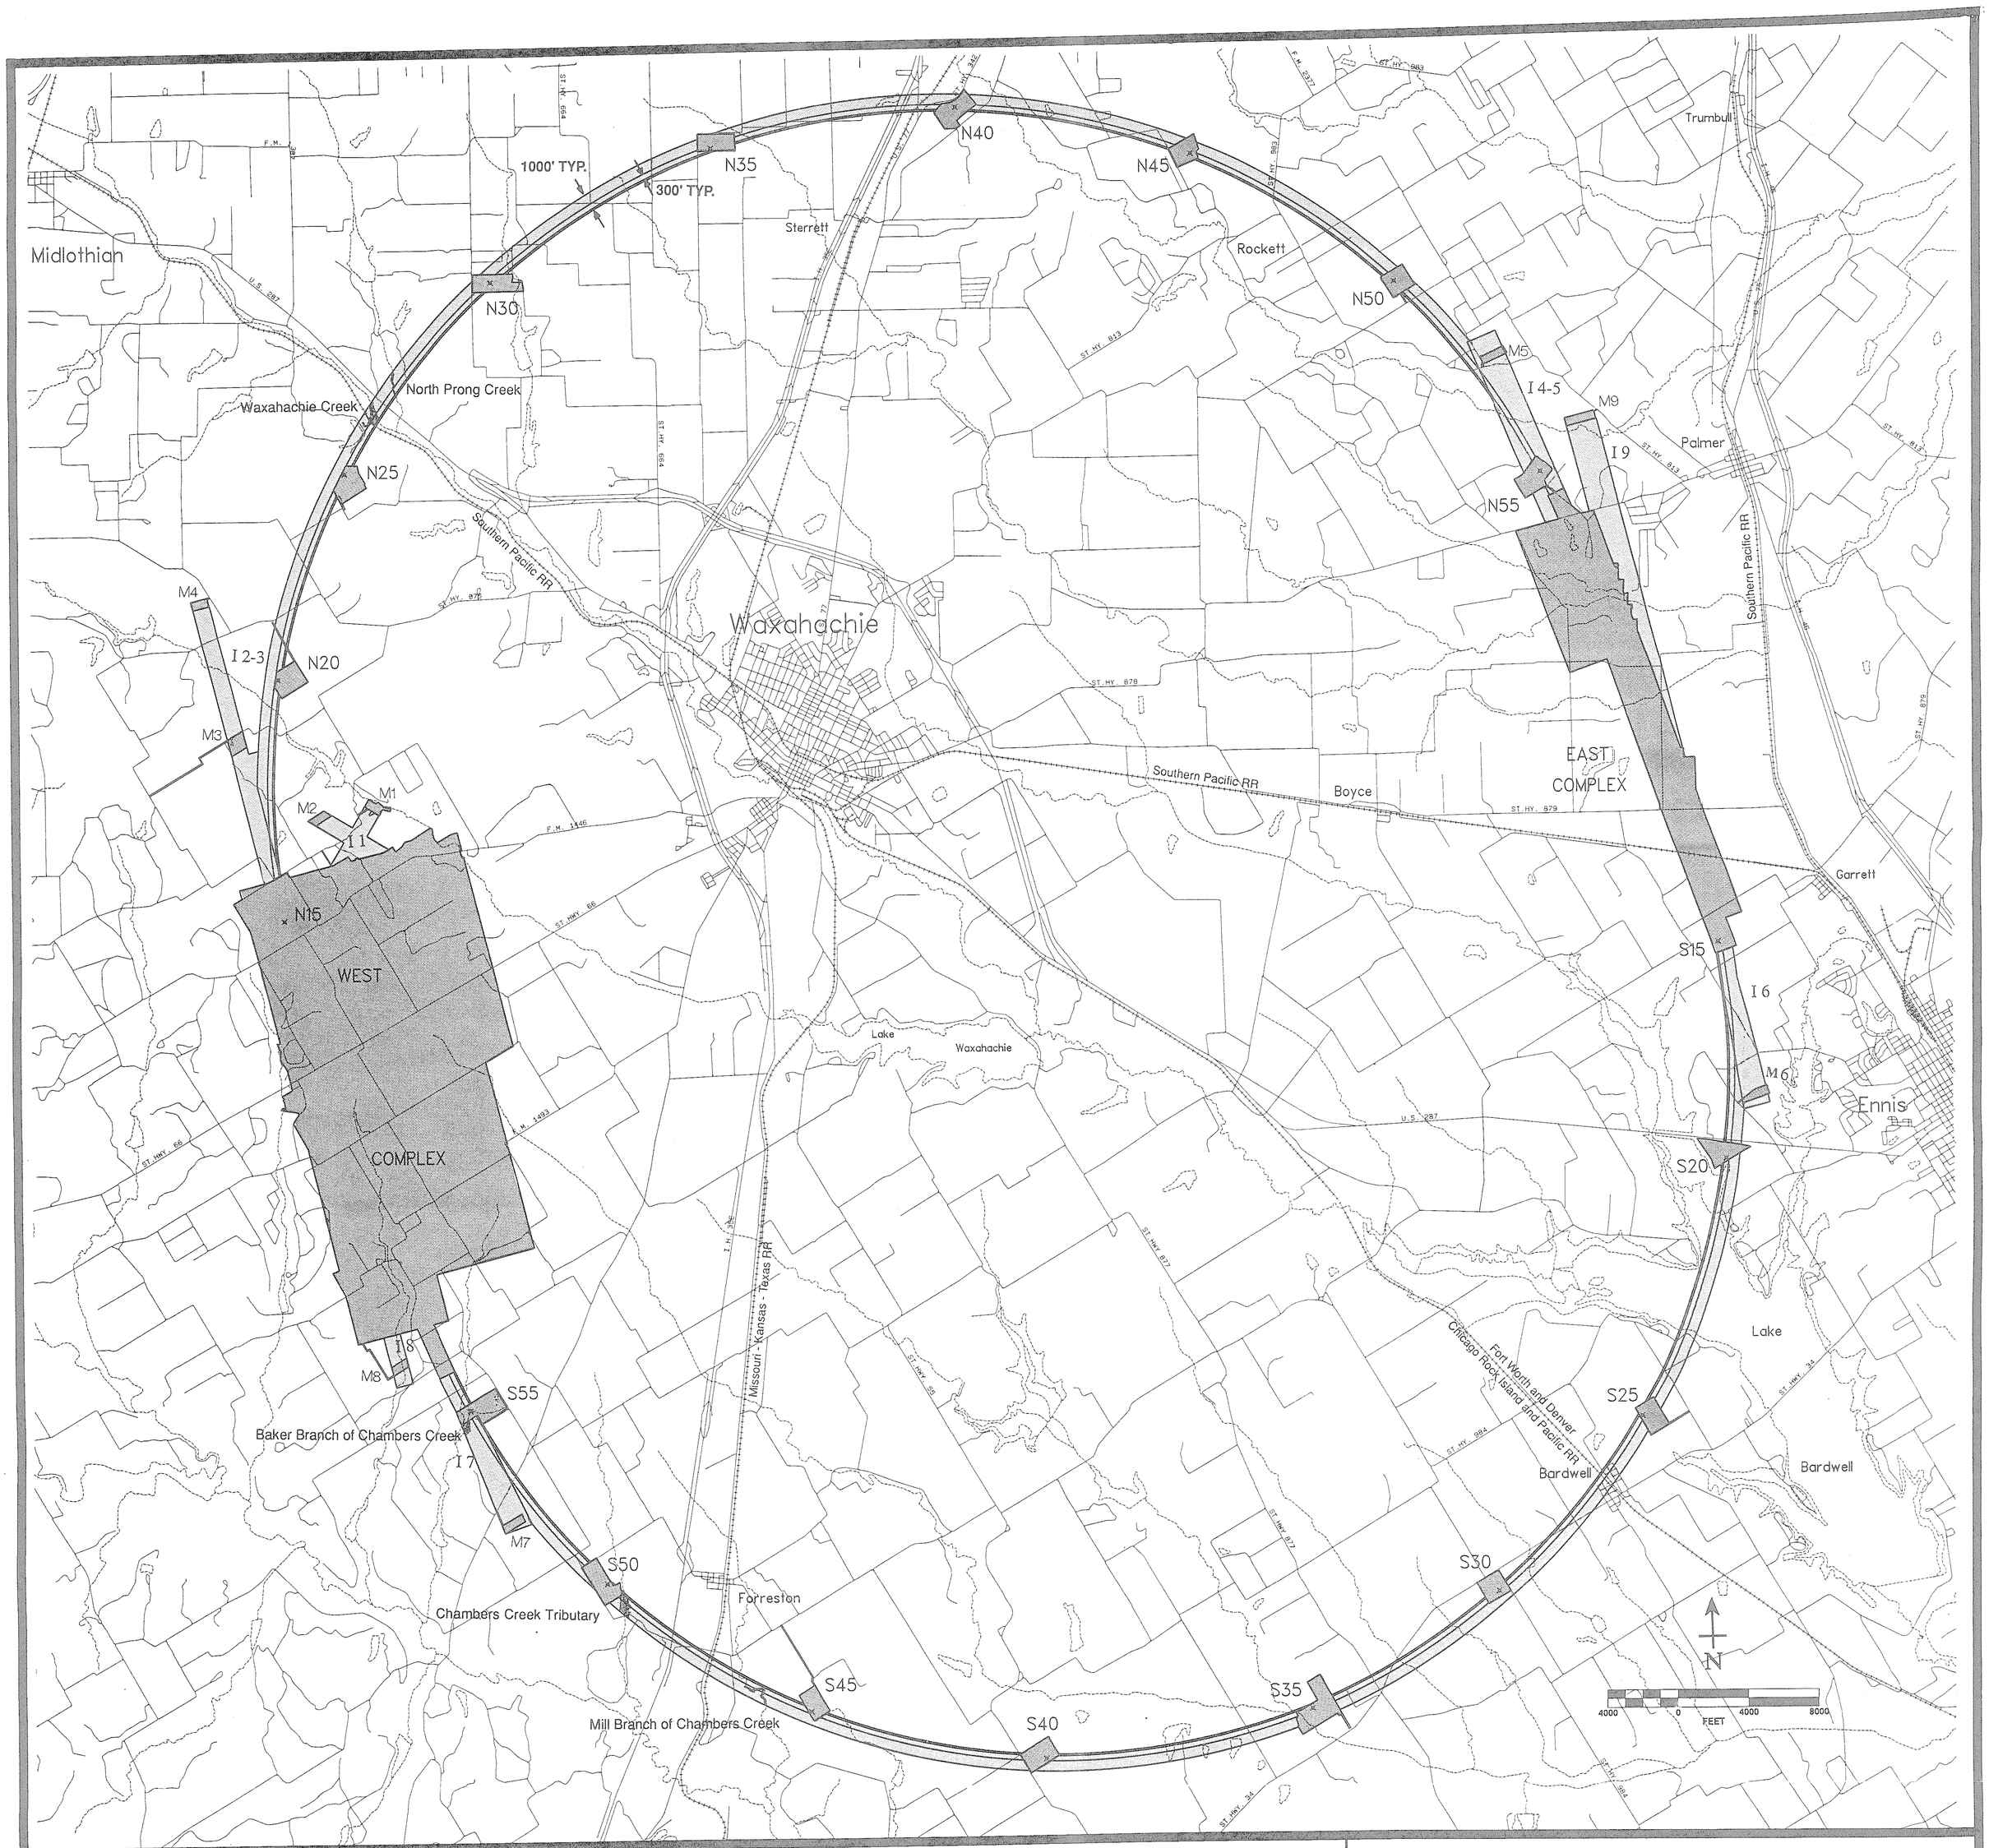

LEGEND

- FEE SIMPLE AREAS
- STRATIFIED FEE AREAS
- HYDROLOGIC FEATURES
- RAILWAYS
- SHAFT CONNECTION POINT

SSC PROJECT VICINITY MAP

APPROVED	DATE
Richard J. Wrye	12/18/91
Paul J. Reinders	12/18/91
[illegible]	12/18/91
[illegible]	12-18-91
[illegible]	12/18/91

U.S. DEPARTMENT OF ENERGY
SUPERCONDUCTING SUPER COLLIDER

CONTRACT NO. DE-AC02-89ER40486

SSC LABORATORY / DOE

LAND REQUIREMENTS

PREPARED BY

THE PB/MK TEAM
ARCHITECTS • ENGINEERS • CONSTRUCTION MANAGERS

DRAWING CPB - 001060 | DATE 12/17/91 | REV DATE ____ | SHEET E

APPENDIX E PB/MK DOC. NO. CPB - 001060

SSCL-SR-1049, Rev. 2